



PLAN OF LEDGE ROAD
FOR
TOWN OF SEABROOK
IN
SEABROOK, N.H.

SCALE: 1" = 50' FEBRUARY 1984 *
PARKER SURVEY ASSOC., INC.
EXETER & SEABROOK, N.H.

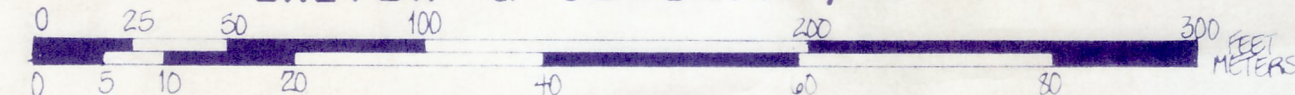

SHEET 1 OF 3

* SHEET 1 & 2 ARE A REDRAFT OF THE FOLLOWING PLAN FOR RECORDING PURPOSES: "LEDGE ROAD LAYOUT AND PROPOSED WATER LINE EASEMENT FOR THE TOWN OF SEABROOK, IN SEABROOK, N.H. STA. 6+00 TO STA. 1+00 JULY 1974 PARKER SURVEY ASSOC., INC. SEABROOK, N.H. PLAN NO. 1706

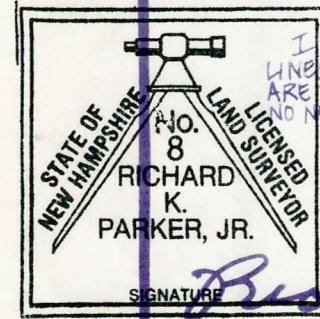

I CERTIFY THAT THIS SURVEY PLAT SHOWS THE PROPERTY LINES AND THE LINES OF EXISTING OWNERSHIP AND THAT THE LINES OF STREETS AND WAYS SHOWN ARE THOSE OF PUBLIC OR PRIVATE STREETS OR WAYS ALREADY ESTABLISHED AND THAT THE LINES FOR DIVISION OF EXISTING OWNERSHIP OR FOR NEW WAYS ARE SHOWN.

DATE: FEBRUARY 12, 1984

N/F QUELLETTE ASSOC.

N/F C. McLAUGHLIN

N/F C. GERRISH
(SEE NOTE 2)

N/F HEIRS OF H. CHASE

N/F J. MARSHALL
(SEE NOTE 4)

N/F C. GERRISH
(SEE NOTE 2)

NOTE 3: SEE PLAT OF LAND OF RILEY WELL FIELD PROPERTY IN SEABROOK, N.H. AND SALISBURY, MASS. SCALE: 1" = 100' APRIL 1974, PARKER SURVEY ASSOC., INC. SEABROOK, N.H. JOB #1706

BLACK
SNAKE ROAD
N 50° E 60' N

NOTE 4: SEE "PLAN OF LAND OF JOHN MARSHALL, SEABROOK, N.H. SCALE: 1" = 40' MAY 1971, PARKER SURVEY ASSOC., INC. SEABROOK, N.H." PLAN NO. 124

N/F J. MARSHALL
(SEE NOTE 4)

N/F HEIRS OF H. CHASE

N/F C. GERRISH
(SEE NOTE 2)





"J. PERKINS LOT"
N/F LOCKE

"DOLE LOT"
BELIEVED TO BE
TOWN OF SEABROOK

"BECKMAN LOT"
BELIEVED TO BE
TOWN OF SEABROOK


"SAM BROWN LOT"
N/F R. BARTLETT

This print is given as a representation of a survey. The survey remains the property of the surveyor and reproduction of this print is prohibited except by permission of the surveyor. Additional data is often added in a continuous updating process. Consult the survey or for the latest revision before acting on the data shown. The surveyor is not responsible for actions or projects for which he was not specifically consulted and is not responsible for actions or projects entered by any person except the one for whom this print was prepared.

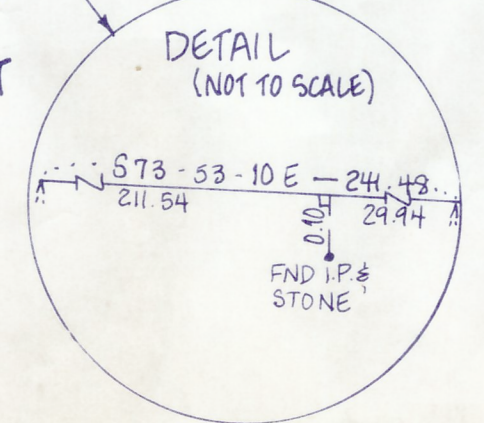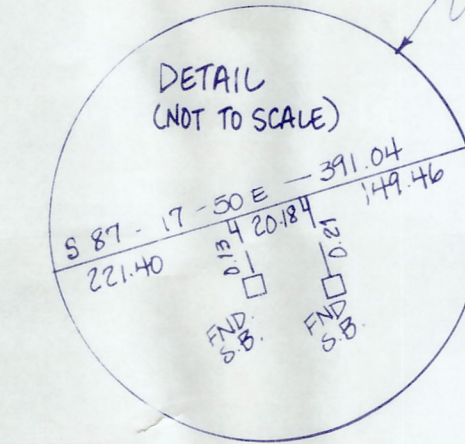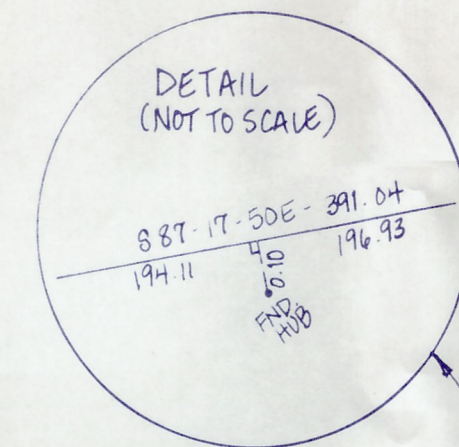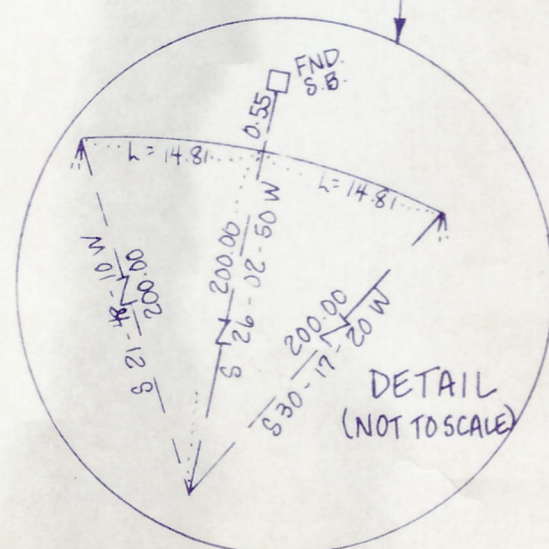

SCALE: 1" = 50' FEBRUARY 1984 *
PARKER SURVEY ASSOC., INC.
EXETER & SEABROOK, N.H.


SCALE: 1" = 50' FEBRUARY 1984 *
PARKER SURVEY ASSOC., INC.
EXETER & SEABROOK, N.H.

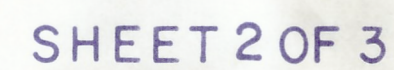


* SHEET 1 & 2 ARE A REDRAFT OF THE FOLLOWING PLAN FOR RECORDING PURPOSES: "LEDGE ROAD LAYOUT AND PROPOSED WATER LINE EASEMENT FOR THE TOWN OF SEABROOK IN SEABROOK, N.H. SCALE: 1" = 50', JULY 1974 PARKER SURVEY ASSOC., INC., SEABROOK, N.H." PLAN NO. 17016

I CERTIFY THAT THIS SURVEY PLAT SHOWS THE PROPERTY LINES THAT ARE THE LINES OF EXISTING OWNERSHIPS AND THAT THE LINES OF STREETS AND WAYS SHOWN ARE THOSE OF PUBLIC OR PRIVATE STREETS OR WAYS ALREADY ESTABLISHED AND THAT NO NEW LINES FOR DIVISION OF EXISTING OWNERSHIP OR FOR NEW WAYS ARE SHOWN.

DATE FEBRUARY 22, 1994

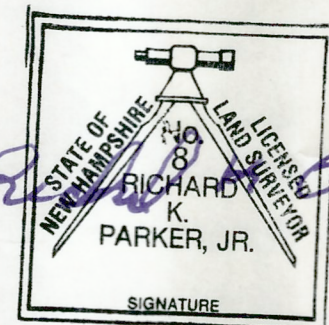


This print is given as a representation of a survey. The survey remains the property of the surveyor and reproduction of this print is prohibited except by permission of the surveyor. Additional data is often added in a continuous updating process. Consult the surveyor for the latest revision before acting on the data shown. The surveyor is not responsible for actions or projects for which he was not specifically consulted and is not responsible for actions or projects entered by any person except the one for whom this print was prepared.

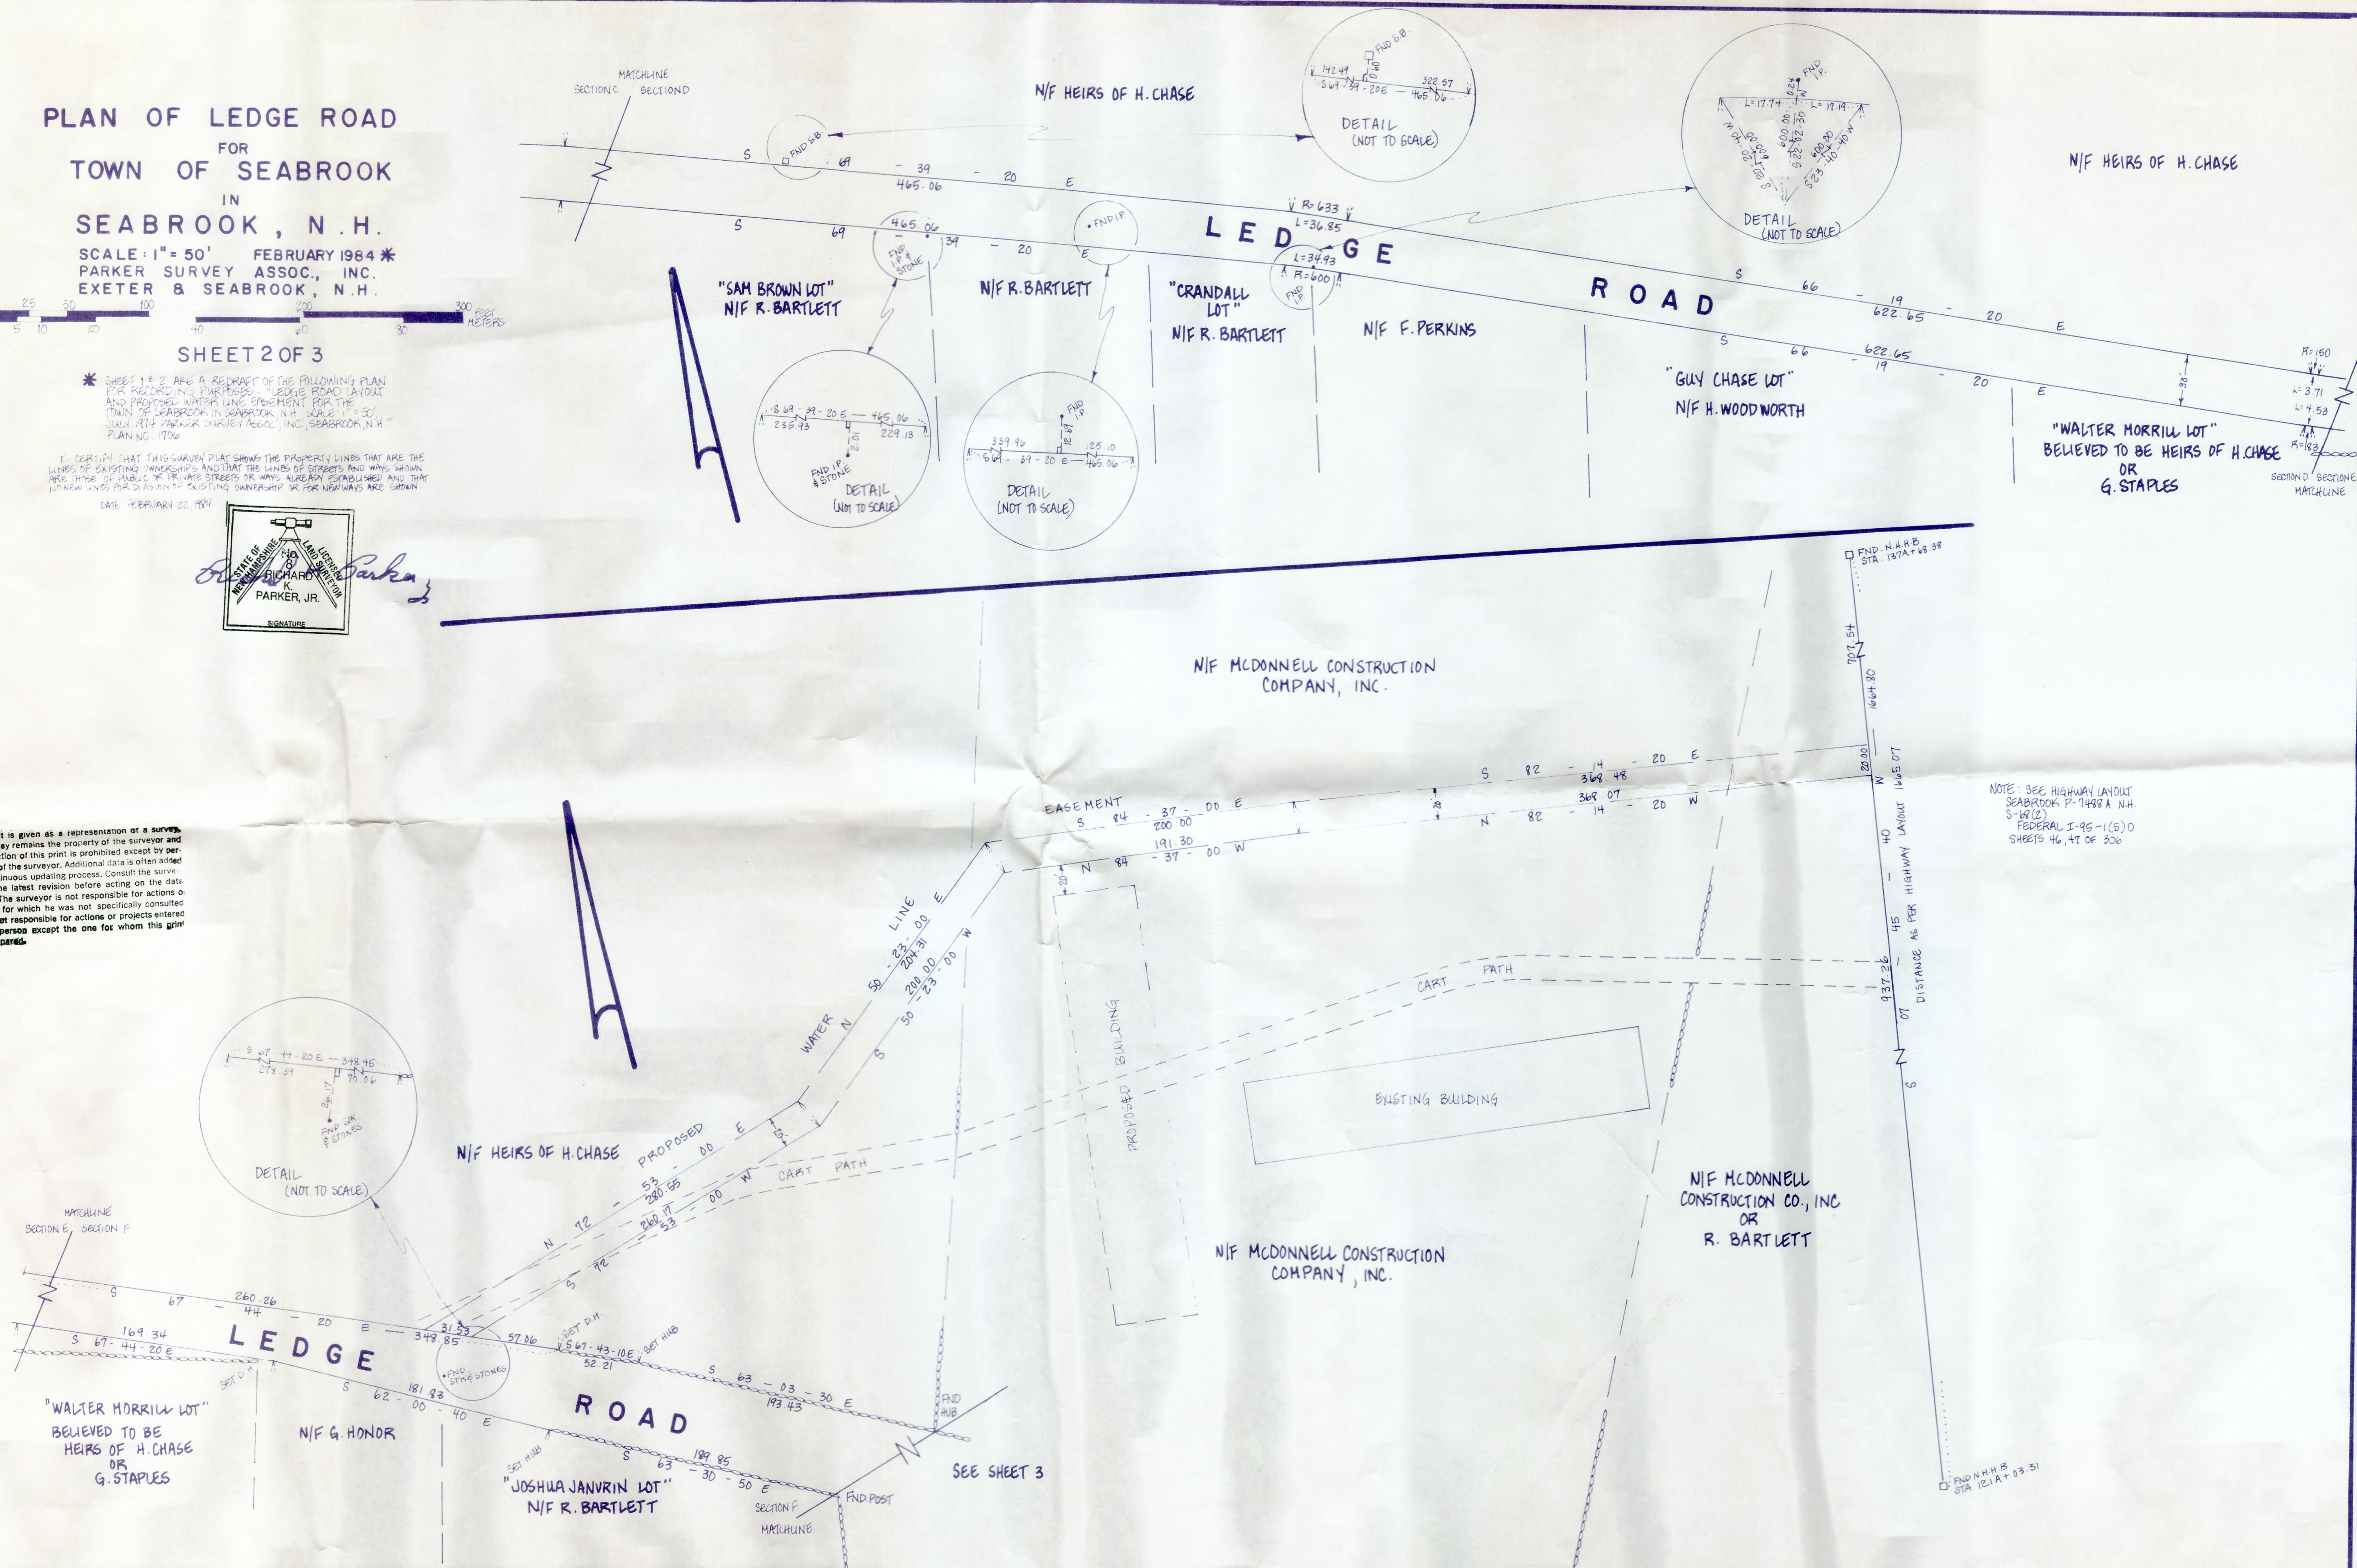

NOTE: SEE HIGHWAY LAYOUT
SEABROOK P-7488A N.H.
S-68(2)
FEDERAL I-95-1(5) C
SHEETS 46, 47 OF 306


SCALE: 1" = 50' FEBRUARY 1984
PARKER SURVEY ASSOC., INC.
EXETER & SEABROOK, N.H.

SHEET 3 OF 3

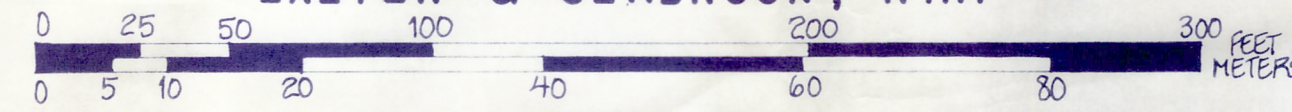


I CERTIFY THAT THIS SURVEY PLAT SHOWS THE PROPERTY LINES THAT ARE THE LINES OF EXISTING OWNERSHIPS AND THAT THE LINES OF STREETS AND WAYS SHOWN ARE THOSE OF PUBLIC OR PRIVATE STREETS OR WAYS ALREADY ESTABLISHED AND THAT NO NEW LINES FOR DIVISION OF EXISTING OWNERSHIP OR FOR NEW WAYS ARE SHOWN.

DATE: FEBRUARY 22, 1984

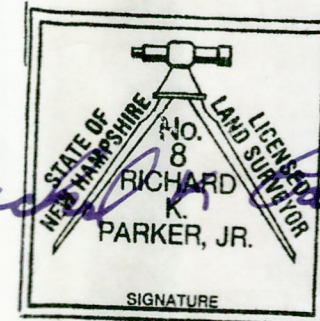

NOTE 5: SEE "PLAT OF LAND FOR ROBERT M. BARTLETT AND BARBARA J. BARTLETT IN SEABROOK, N.H. SCALE: 1" = 100' JANUARY 1979 REVISED MARCH 1982 AND AUGUST 1982 PARKER SURVEY ASSOC., INC. EXETER & SEABROOK, N.H." PLAN NO. 3514.

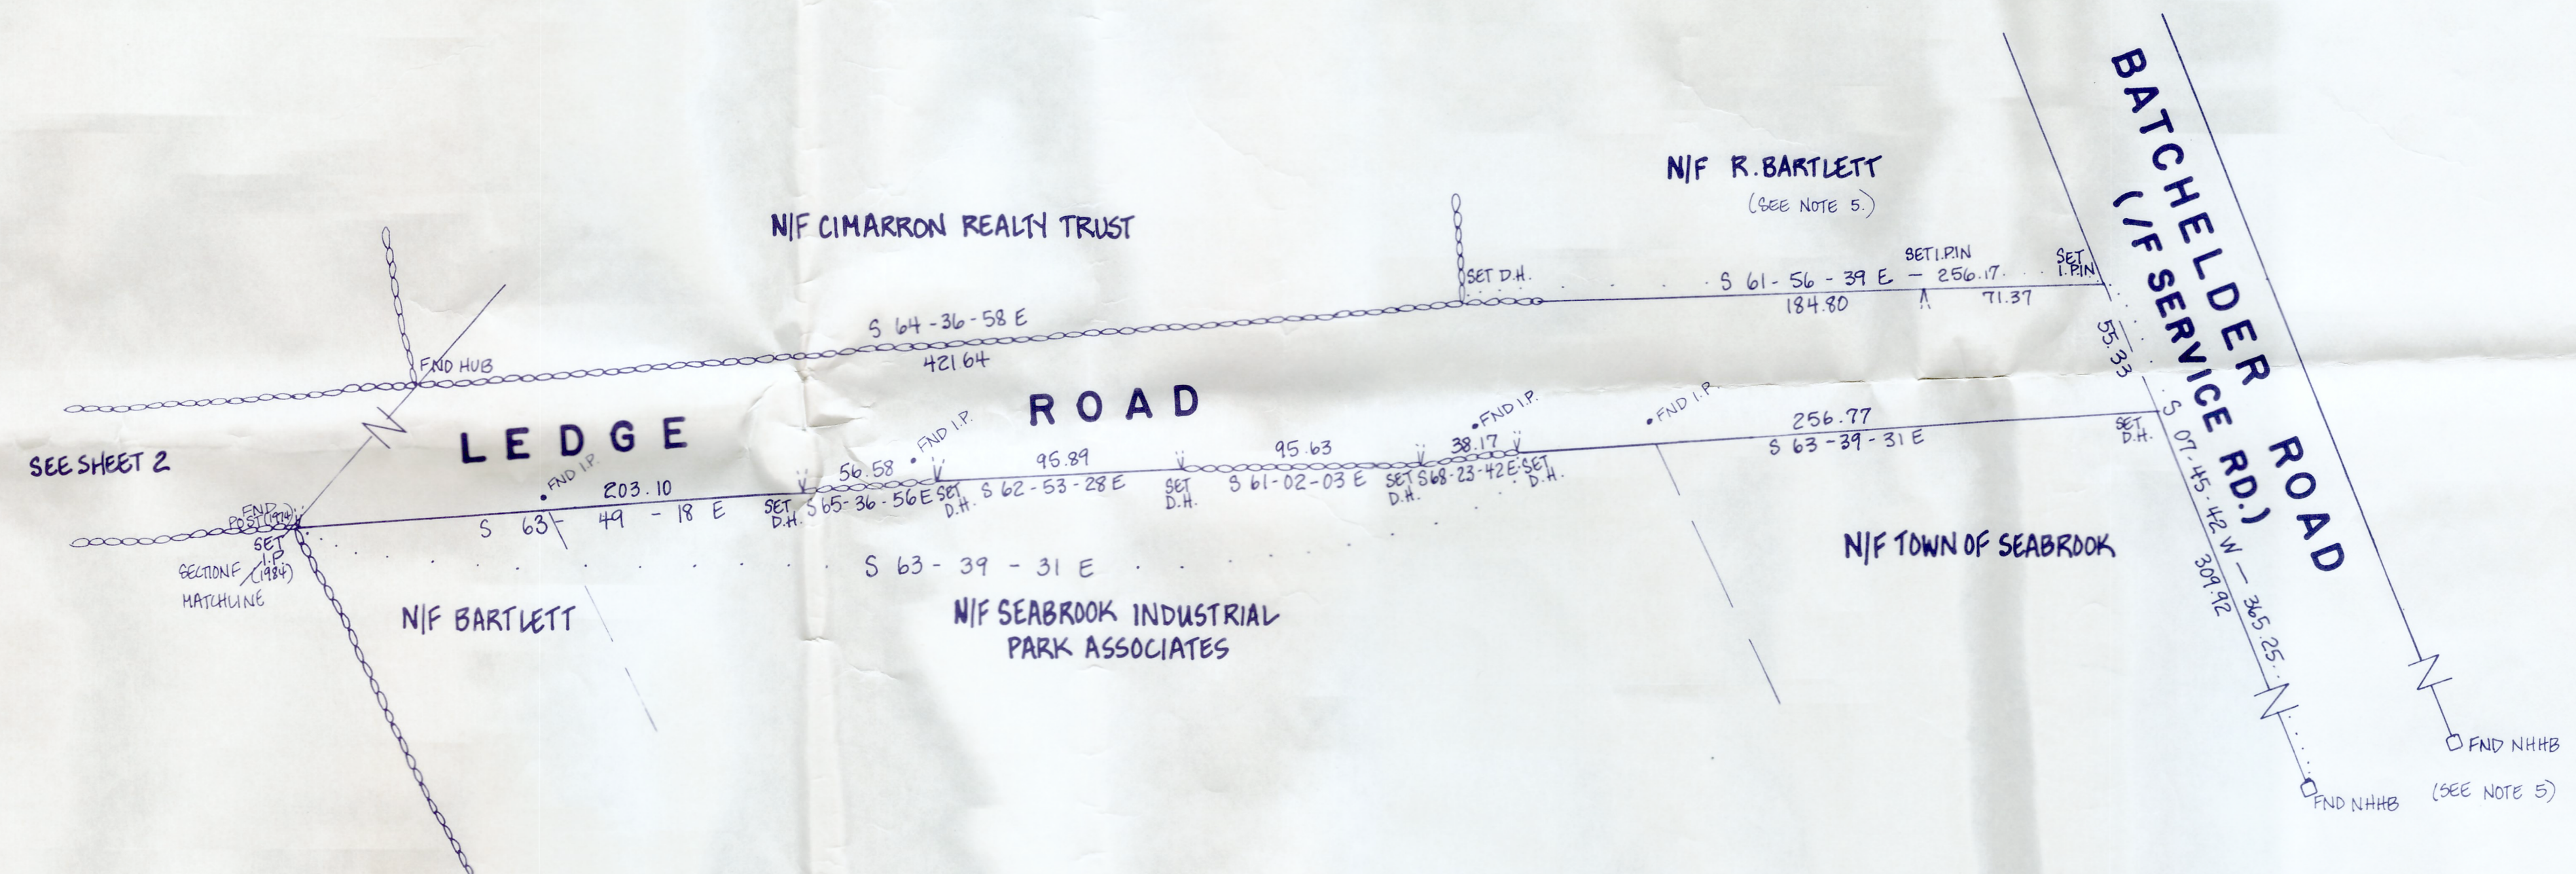

This print is given as a representation of a survey. The survey remains the property of the surveyor and reproduction of this print is prohibited except by permission of the surveyor. Additional data is often added in a continuous updating process. Consult the surveyor for the latest revision before acting on the data shown. The surveyor is not responsible for actions or projects for which he was not specifically consulted and is not responsible for actions or projects entered by any person except the one for whom this print was prepared.

LEGEND	
FND S.B.	FOUND STONE BOUND
I.P.	IRON PIPE
STK.	STAKE
D.H.	DRILL HOLE
	STONE WALL
I. PIN	IRON PIN
NHHB	NEW HAMPSHIRE HIGHWAY BOUND

NOTE: THIS IS A 1974 SURVEY COMPLETING THE SURVEY OF LEDGE ROAD BETWEEN THE EASTERLY LIMIT OF THE 1974 SURVEY (SEE SHEETS 142) AND BATCHELDER ROAD.

